P:\NREA-0022\20 Elm Street-Thomson Club\Drawings\Plot\m20_PEL.dwg, 12/1/2018 8:48:30 AM, MEM

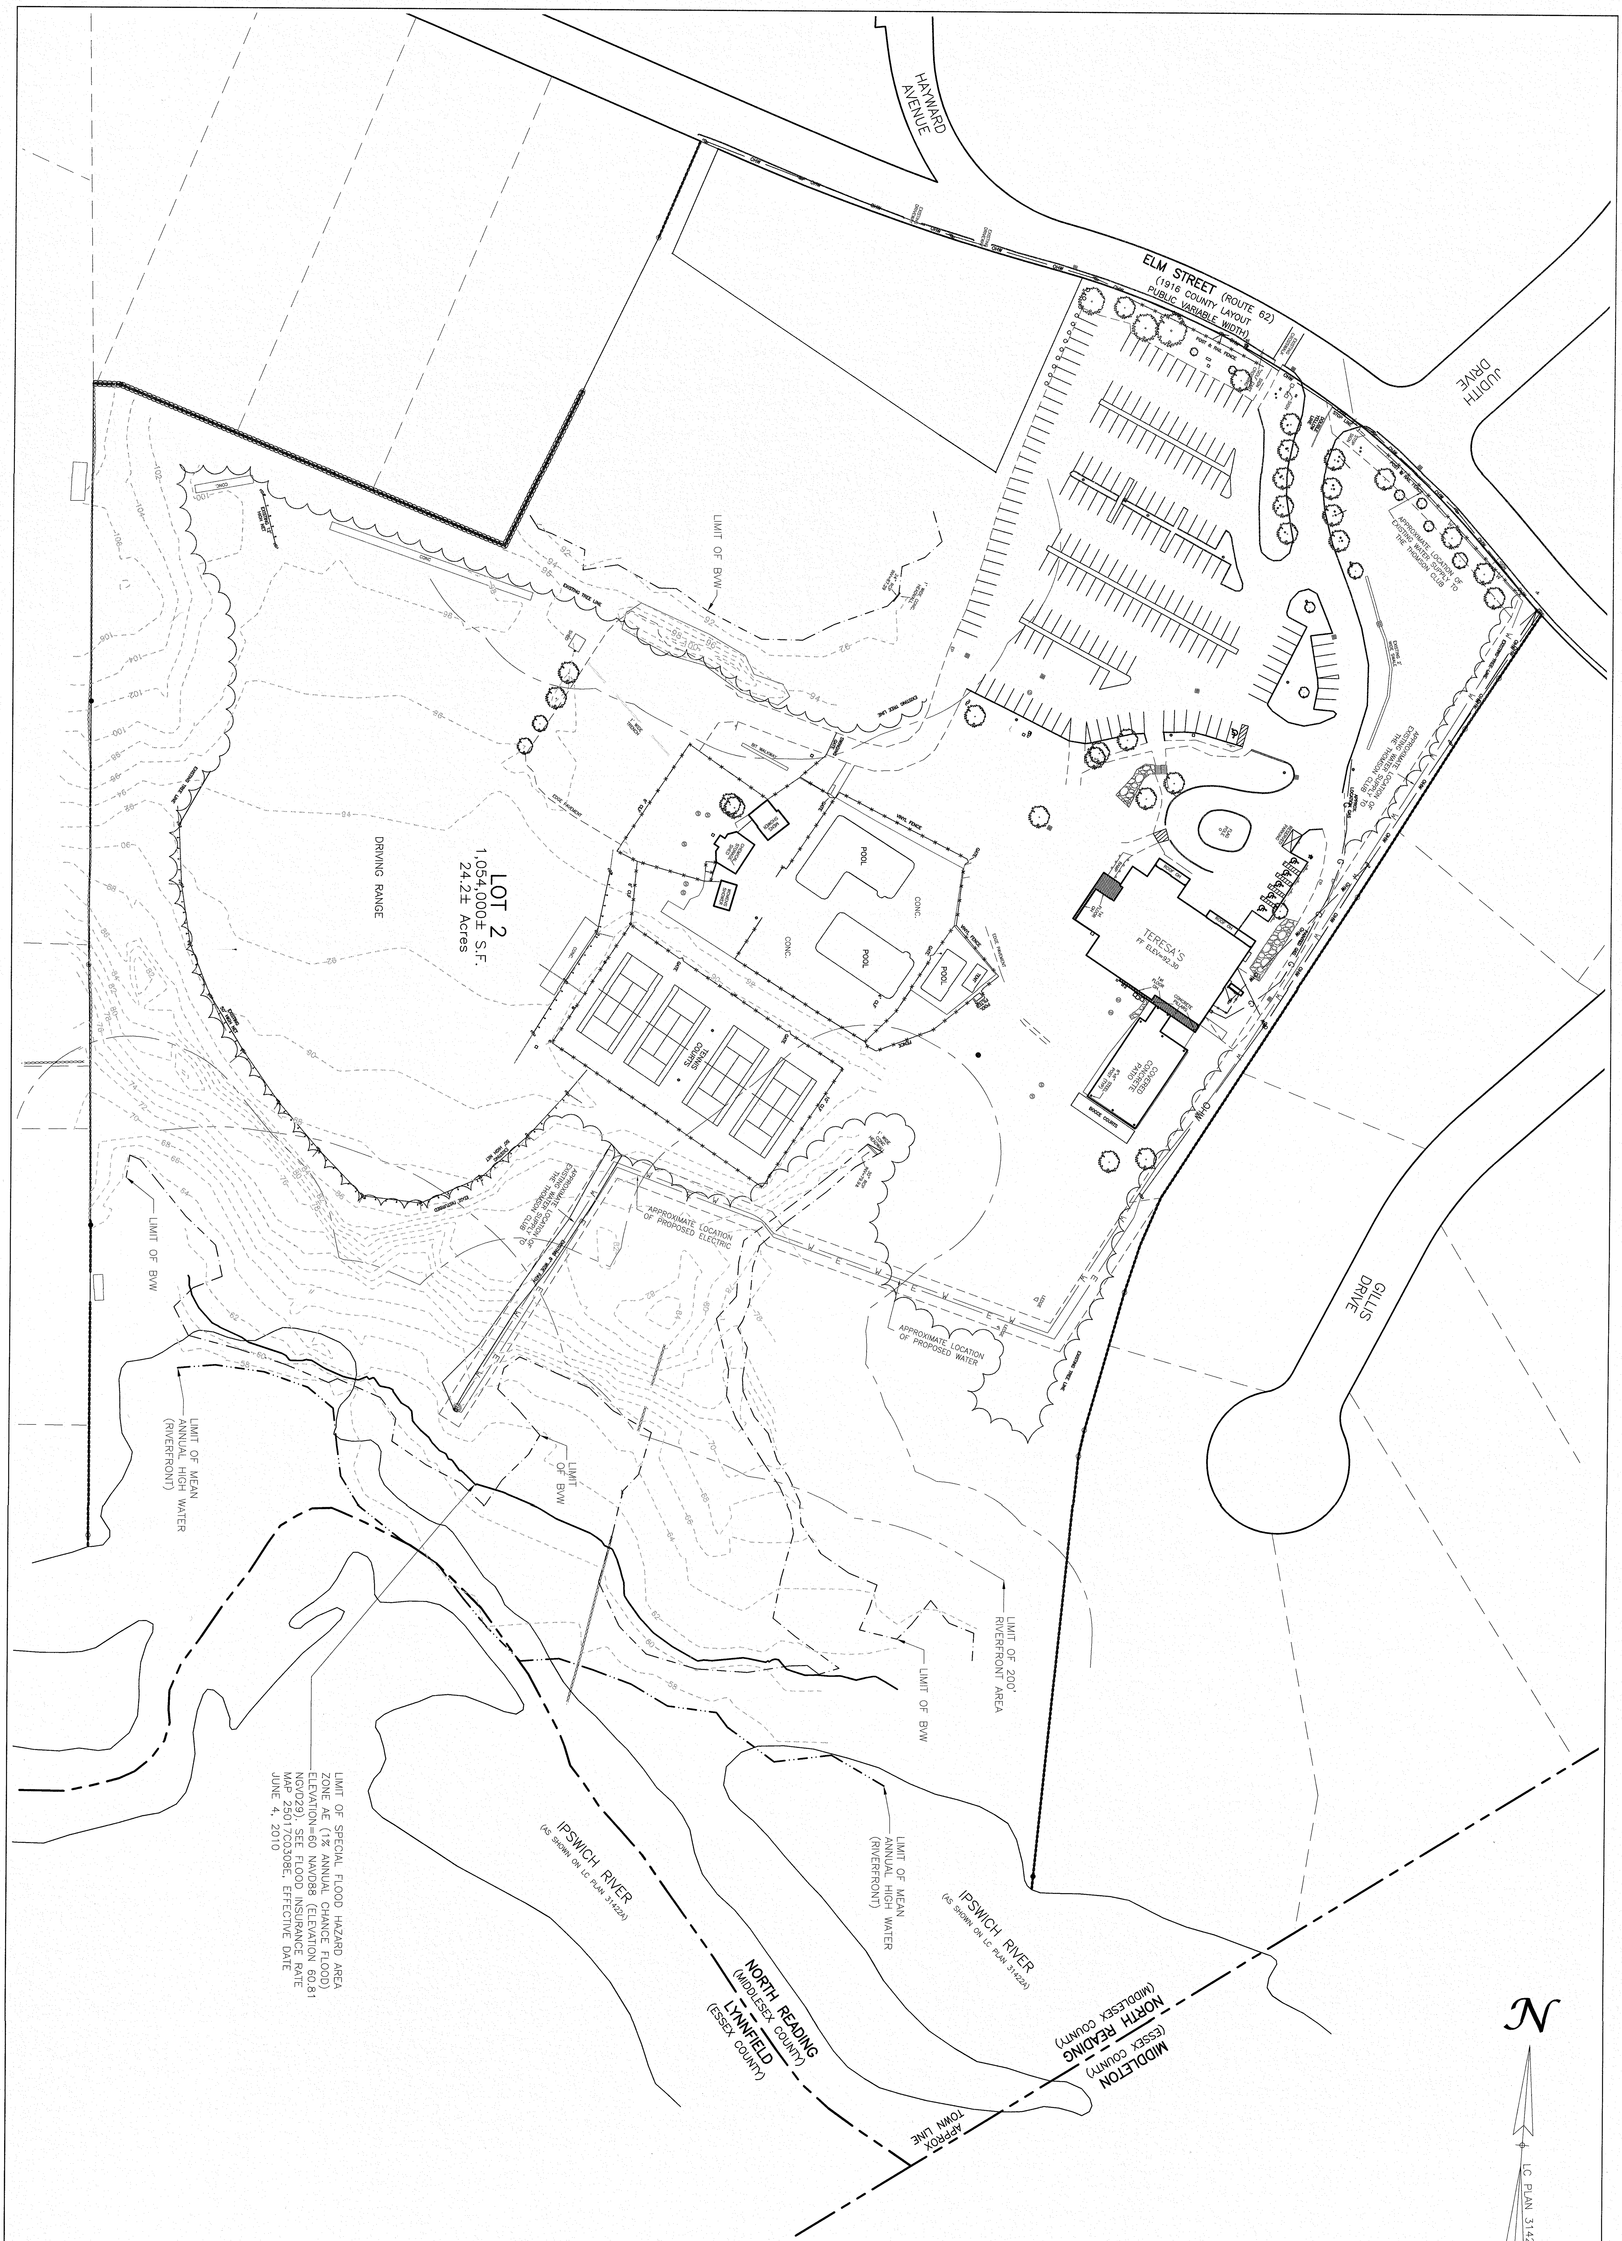

EXISTING CONDITION PLAN
20 ELM STREET
20 ELM STREET, NORTH READING, MA

DRAWING: C2.1

SHEET 2 OF 4

0' 30' 60' 120'

SCALE: 1"=60'

NOVEMBER 13, 2018

6	
5	
4	
3	
2	
1	

SEAL

COMMONWEALTH OF MASSACHUSETTS
MATTHEW E. MOORE
CIVIL
No. 45885
REGISTERED PROFESSIONAL ENGINEER

12/3/2018

Designed By: MEM
Drawn By: MEM
Reviewed By: CPS
Project Manager: CPS
Job File Number: NREA-0022A
Drawing File Folder: NREA22

- ☐ Drawing Issued for Review Only
- ☒ Drawing Issued for Permit
- ☐ Drawing Issued for Construction

Owner:
Country Club Lane, LLC
20 Elm Street
North Reading, MA 01864

Applicant:
NY Ventures, LLC
14 Sgt. Roode Ln.
Middleton, MA 01949

WILLIAMS & SPARAGES
ENGINEERS | PLANNERS | SURVEYORS
189 NORTH MAIN STREET
SUITE 101
MIDDLETON, MA 01949
PHONE: (978) 539-8088
FAX: (978) 539-8200
WSENGINEERS.COM