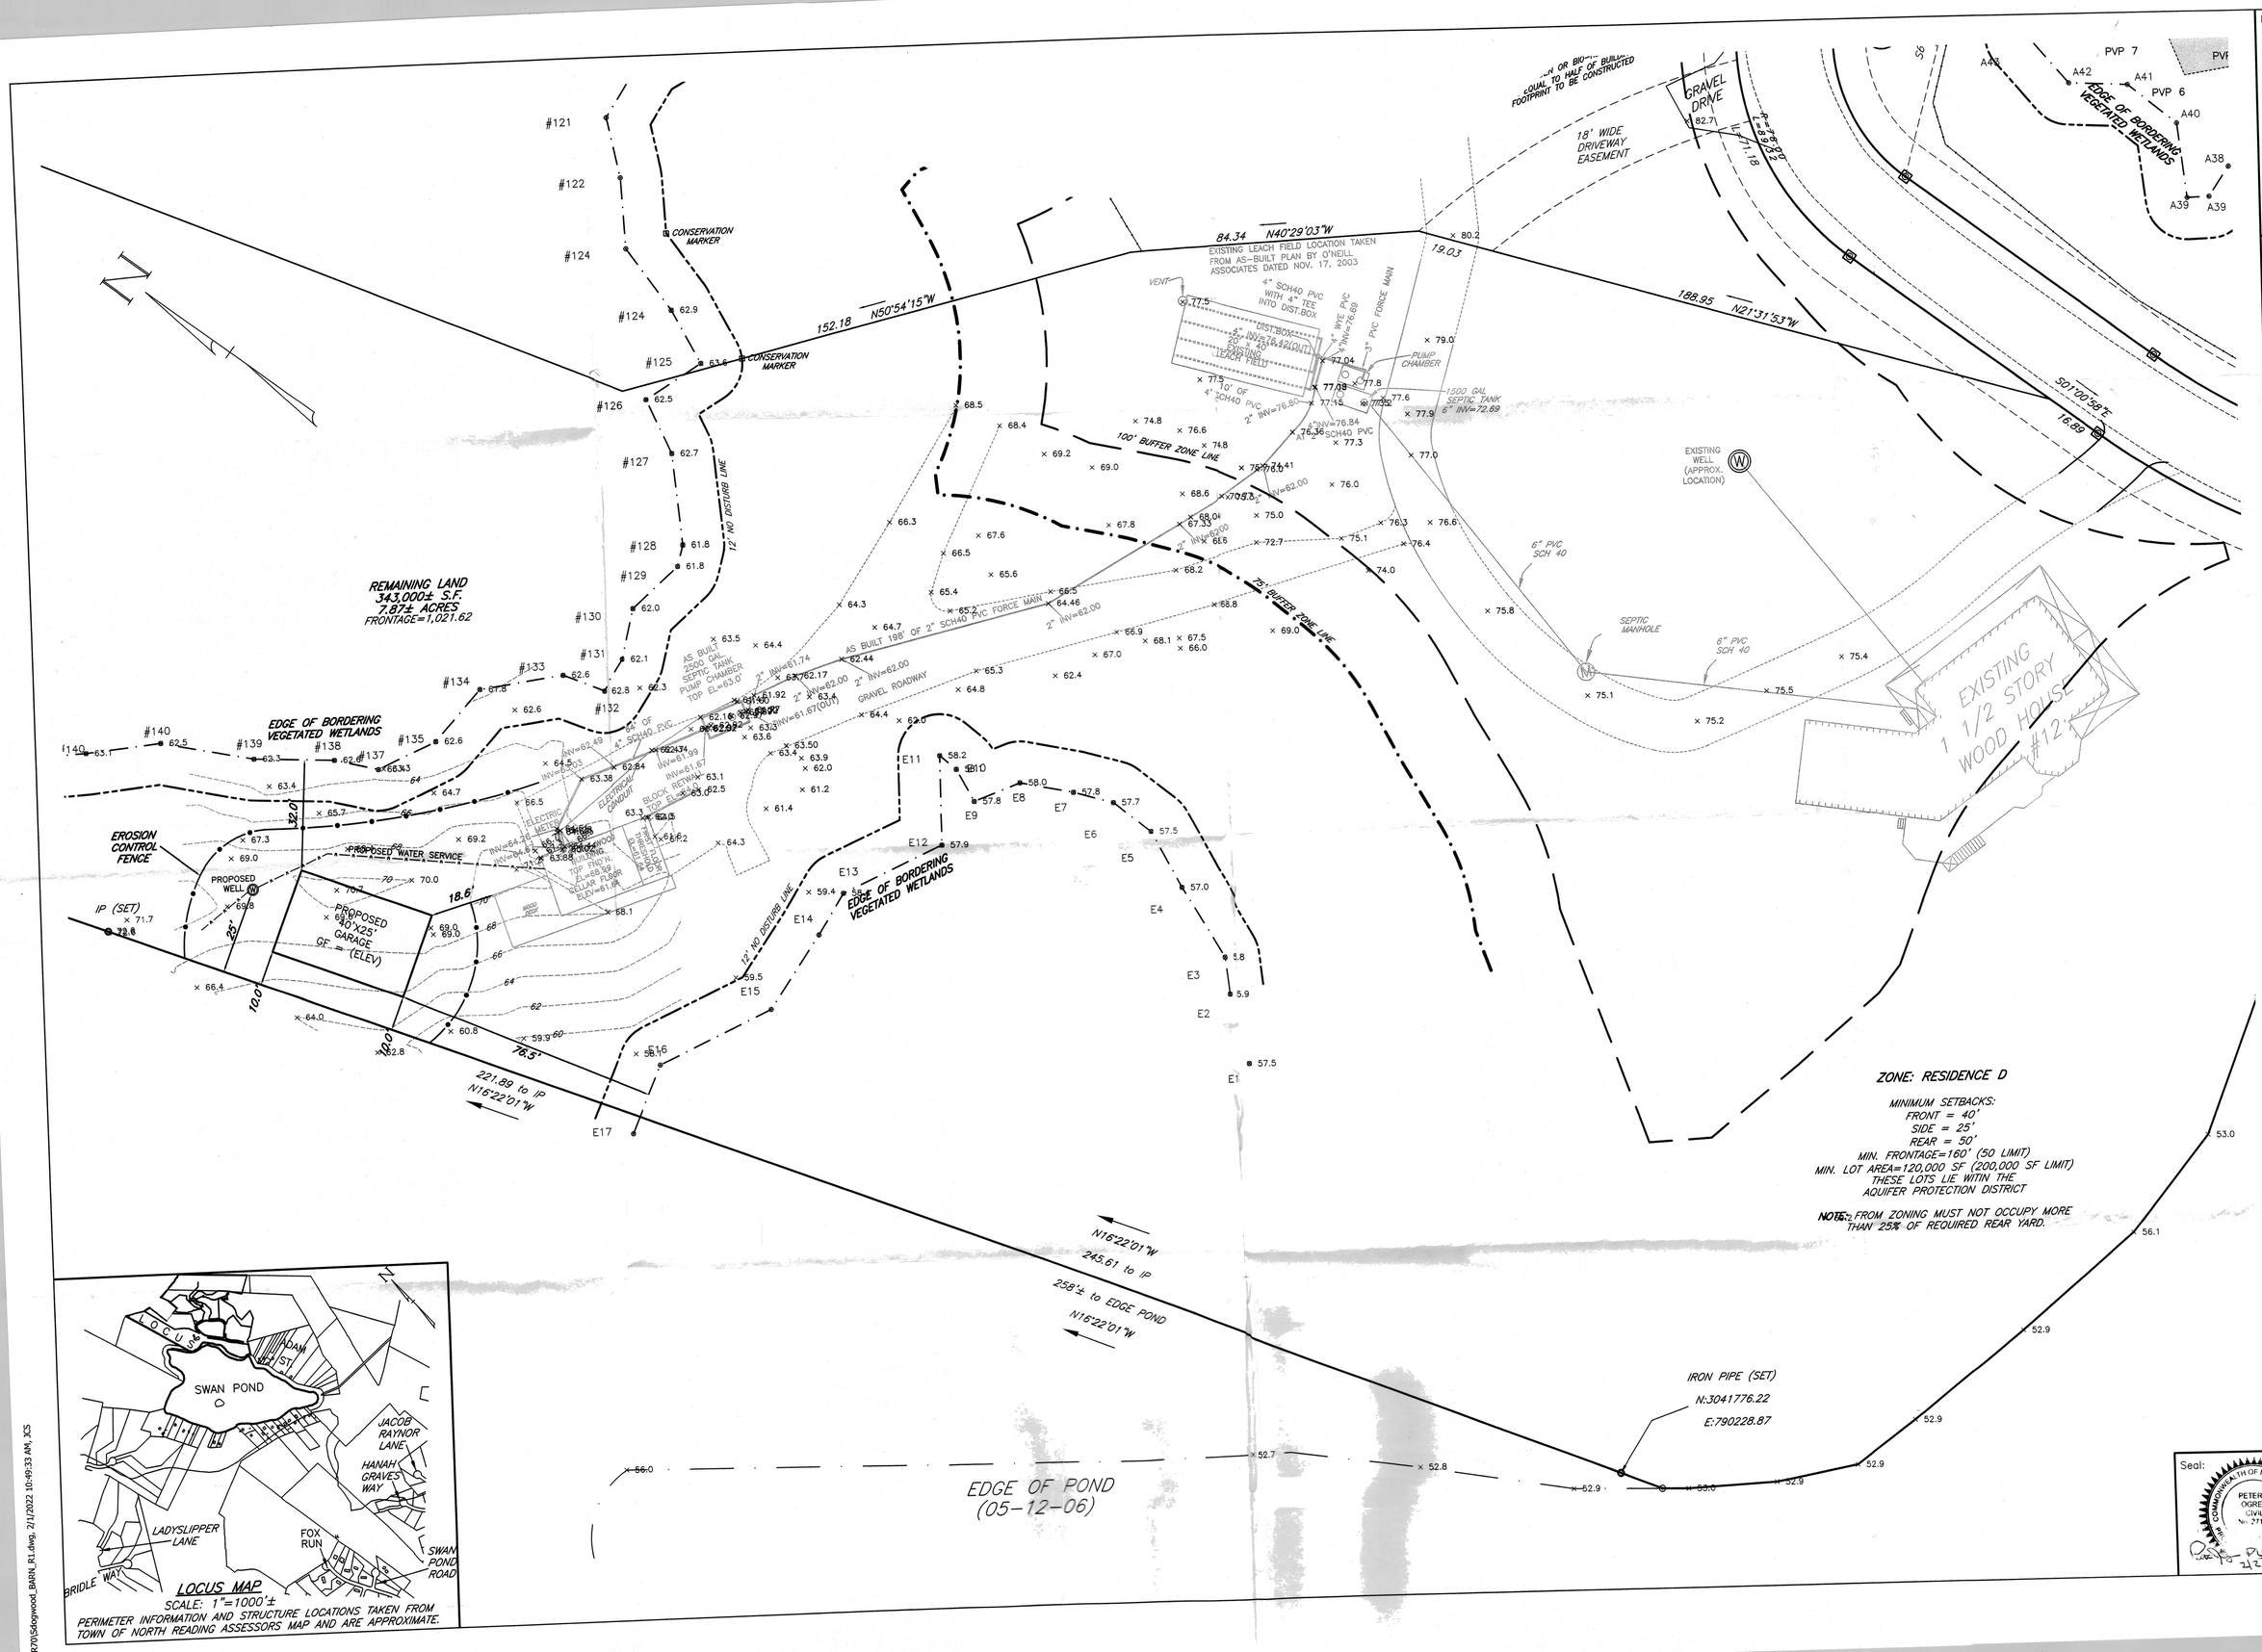

Prepared For:

Owner / Applicant

Dana Rowe
12 Dogwood Lane
No. Reading, Ma. 01984
MAP 213/071.0-0000-0011.0
AREA=10.25 Acres

Prepared By:

Hayes Engineering, Inc.
603 Salem Street
Wakefield, MA 01880
Ph: 781.246.2800
Fax: 781.246.7596
www.hayesengrg.com

Design By: gr
Drawn By: gr
Checked By: pjo
Project File: NOR-0220
Comp. No: NOR70
☐ Issued For Permit
☒ Issued For Review
☐ Issued For Bid
☐ Issued For Construction
☒ Not For Construction

No.	Revision	Date
1		
2		
3		
4		
5		
6		
7		
8		
9		
10		

Scale: 1"=20' (0' 10' 20' 40')

Date: January 10, 2022

Drawing Title:

Plan to Accompany Notice of Intent for Proposed Garage #12 Dogwood Lane No. Reading, Mass. 01984

Seal: COMMONWEALTH OF MASSACHUSETTS PETER J. OGREN CIVIL No. 27145

Drawing No.: NOI

SHEET 1 OF 1