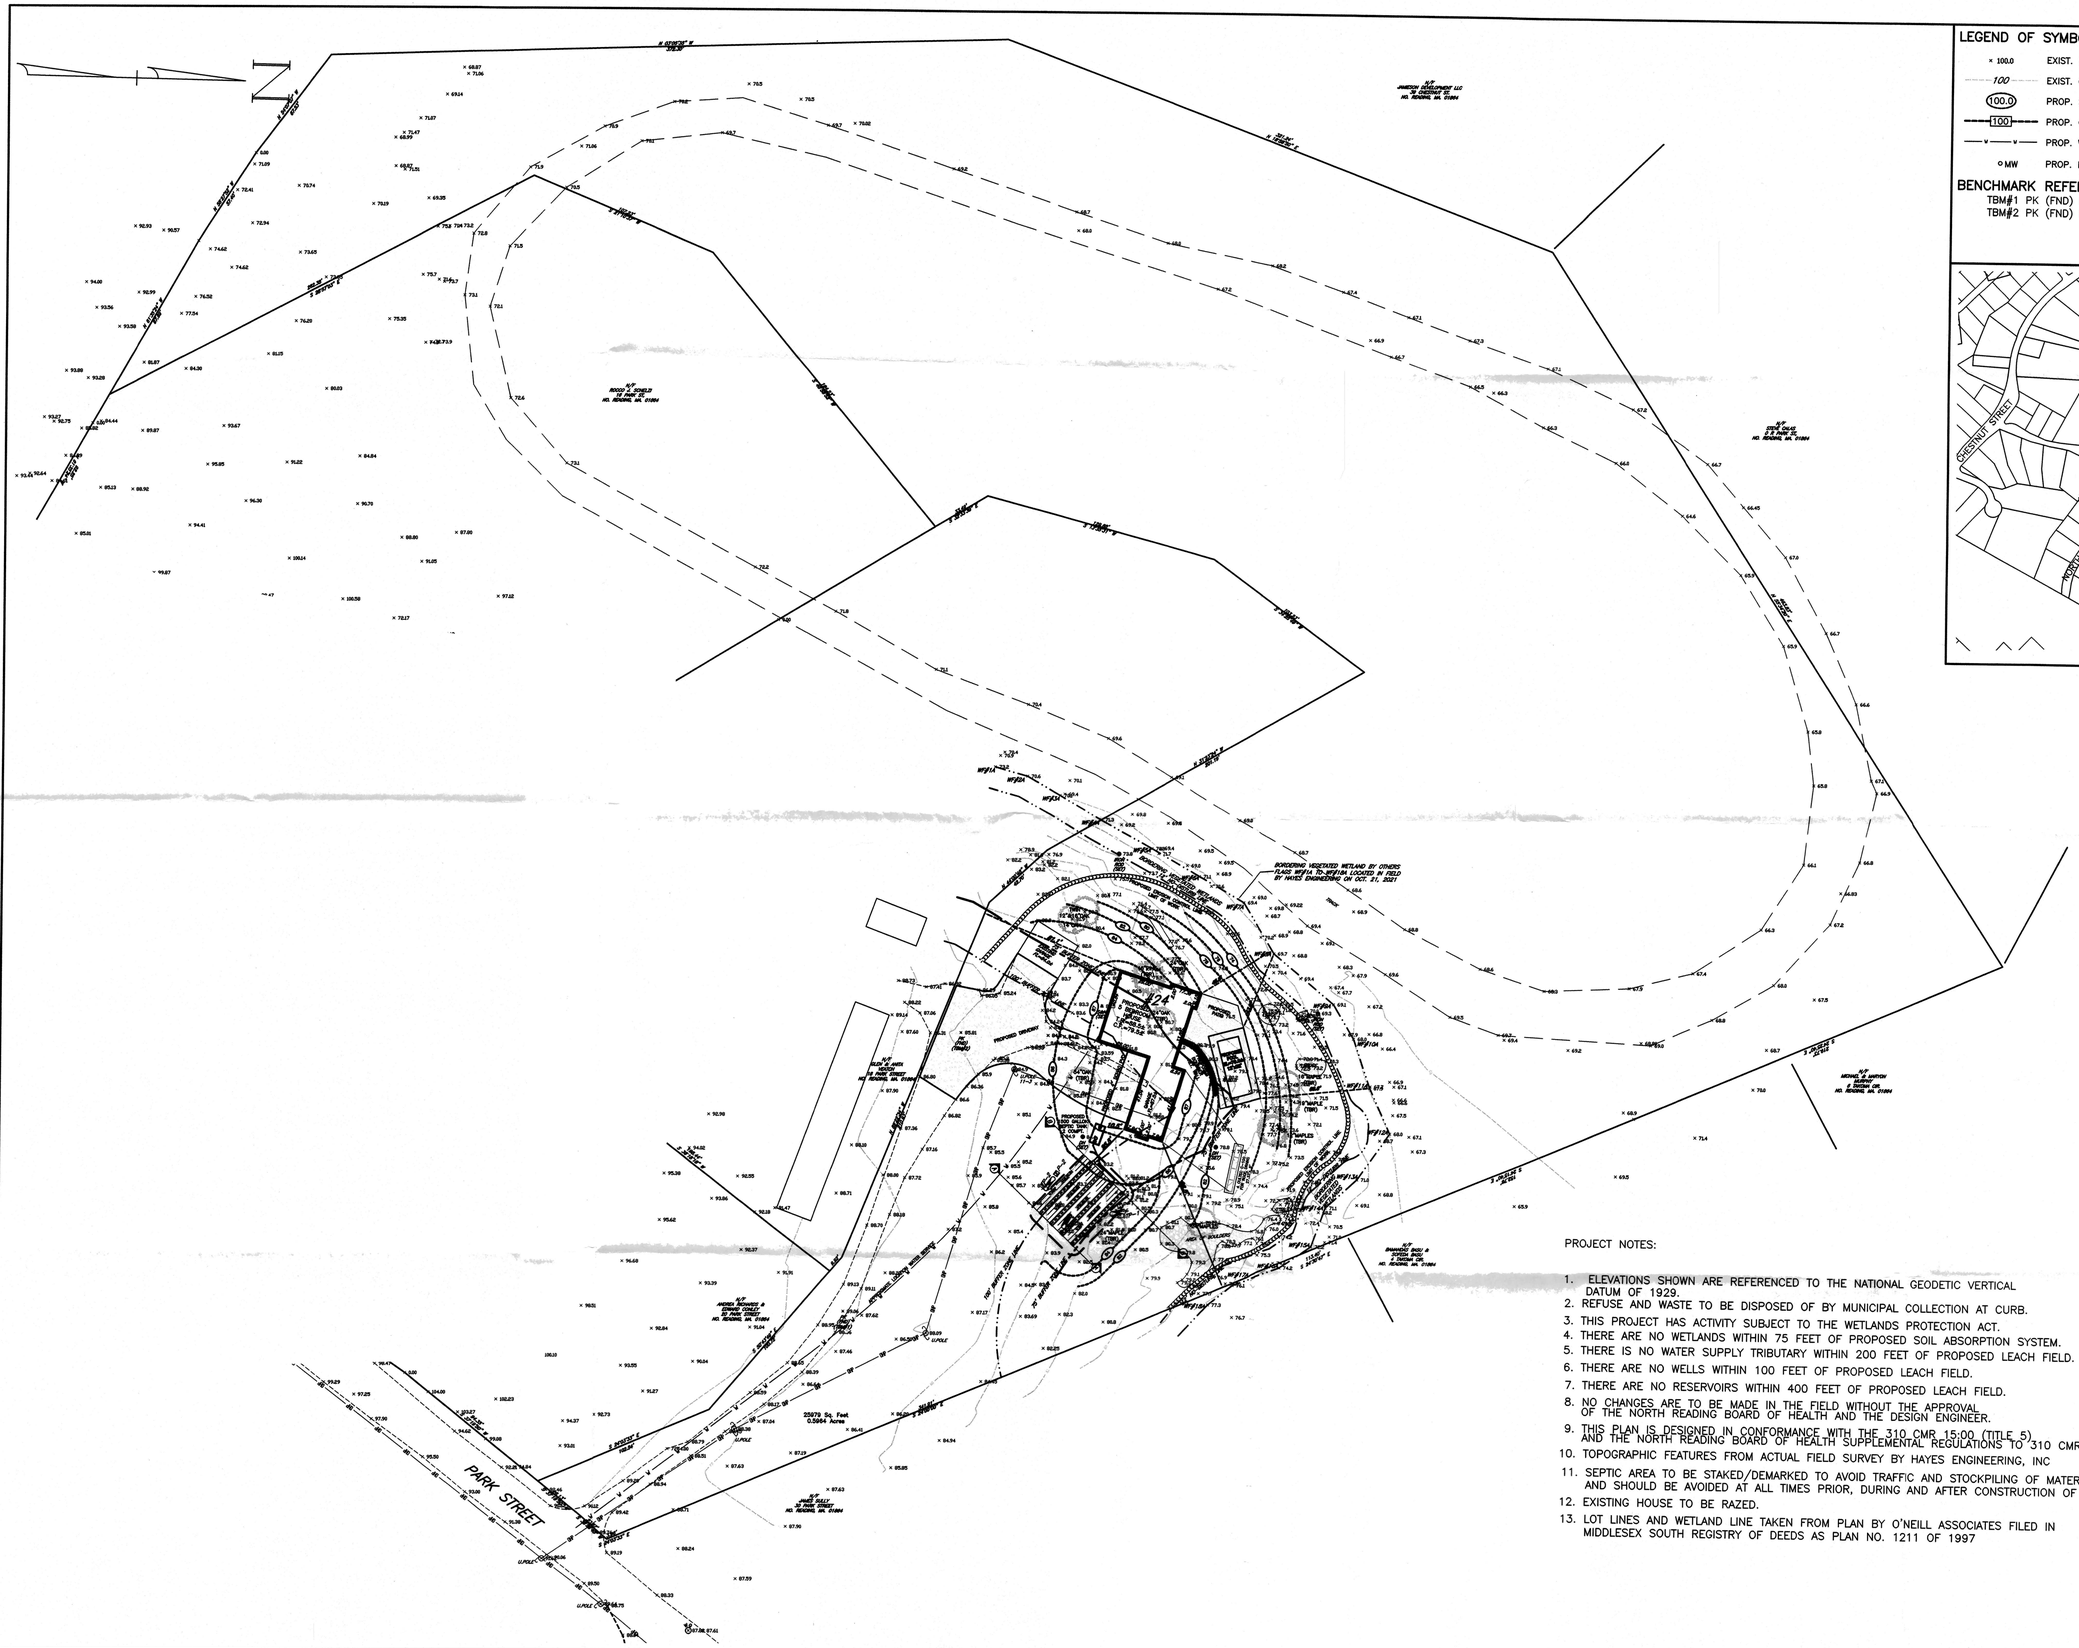

LEGEND OF SYMBOLS & ABBREVIATIONS:

× 100.0	EXIST. SPOT ELEVATION		TEST HOLE
100	EXIST. CONTOUR		PERC TEST
(100.0)	PROP. SPOT ELEVATIONS		DRAIN MANHOLE
100	PROP. CONTOURS		CATCH BASIN
—v—v—	PROP. WATER SUPPLY LINE		WATER SUPPLY WELL
MW	PROP. INSPECTION PORT/MONITORING WELL		

BENCHMARK REFERENCE DATUM:

TBM#1 PK (FND) IN DRIVEWAY ELEV.=88.98'
TBM#2 PK (FND) IN DRIVEWAY ELEV.=88.75'

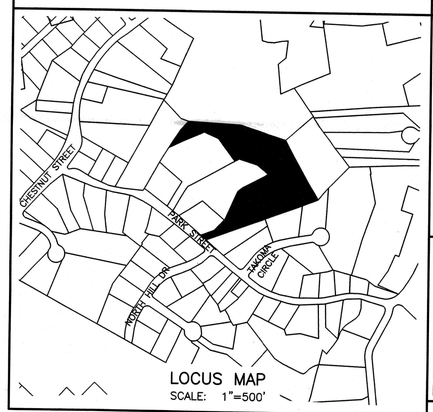

LOCUS MAP
SCALE: 1"=500'

Prepared For:

Owner / Applicant
Joseph Baccelli
22 Essex Street
No. Reading, Ma. 01864
Map 60 Lot 18
Area=310,906 s.f.

Prepared By:

Hayes Engineering, Inc.
603 Salem Street
Wakefield, MA 01880
Ph: 781.246.2800
Fax: 781.246.7356
www.hayesengr.com

Design By: gr
Drawn By: gr
Checked By: pjo
Project File: NOR-0270
Comp. No: NOR111
☐ Issued For Permit
☐ Issued For Review
☐ Issued For Bid
☐ Issued For Construction
☐ Not For Construction

No.	Revision	Date
1	Pool and patio added	3-9-2022
2		
3		
4		
5		
6		
7		
8		
9		
10		

Scale: 1"=40'
0' 20' 40' 80'
Date: October 7, 2021

Drawing Title:

Sanitary Disposal System Plan
Lot 5
24 Park Street
North Reading, Mass.01864

PROJECT NOTES:

1. ELEVATIONS SHOWN ARE REFERENCED TO THE NATIONAL GEODETIC VERTICAL DATUM OF 1929.
2. REFUSE AND WASTE TO BE DISPOSED OF BY MUNICIPAL COLLECTION AT CURB.
3. THIS PROJECT HAS ACTIVITY SUBJECT TO THE WETLANDS PROTECTION ACT.
4. THERE ARE NO WETLANDS WITHIN 75 FEET OF PROPOSED SOIL ABSORPTION SYSTEM.
5. THERE IS NO WATER SUPPLY TRIBUTARY WITHIN 200 FEET OF PROPOSED LEACH FIELD.
6. THERE ARE NO WELLS WITHIN 100 FEET OF PROPOSED LEACH FIELD.
7. THERE ARE NO RESERVOIRS WITHIN 400 FEET OF PROPOSED LEACH FIELD.
8. NO CHANGES ARE TO BE MADE IN THE FIELD WITHOUT THE APPROVAL OF THE NORTH READING BOARD OF HEALTH AND THE DESIGN ENGINEER.
9. THIS PLAN IS DESIGNED IN CONFORMANCE WITH THE 310 CMR 15:00 (TITLE 5) AND THE NORTH READING BOARD OF HEALTH SUPPLEMENTAL REGULATIONS TO 310 CMR 15:00
10. TOPOGRAPHIC FEATURES FROM ACTUAL FIELD SURVEY BY HAYES ENGINEERING, INC
11. SEPTIC AREA TO BE STAKED/DEMARKED TO AVOID TRAFFIC AND STOCKPILING OF MATERIAL AND SHOULD BE AVOIDED AT ALL TIMES PRIOR, DURING AND AFTER CONSTRUCTION OF SYSTEM
12. EXISTING HOUSE TO BE RAZED.
13. LOT LINES AND WETLAND LINE TAKEN FROM PLAN BY O'NEILL ASSOCIATES FILED IN MIDDLESEX SOUTH REGISTRY OF DEEDS AS PLAN NO. 1211 OF 1997

Seal:

Drawing No.:

PL1

SHEET 1 OF 3